DRAWING NUMBER SIRB-00-PR-BD-0001

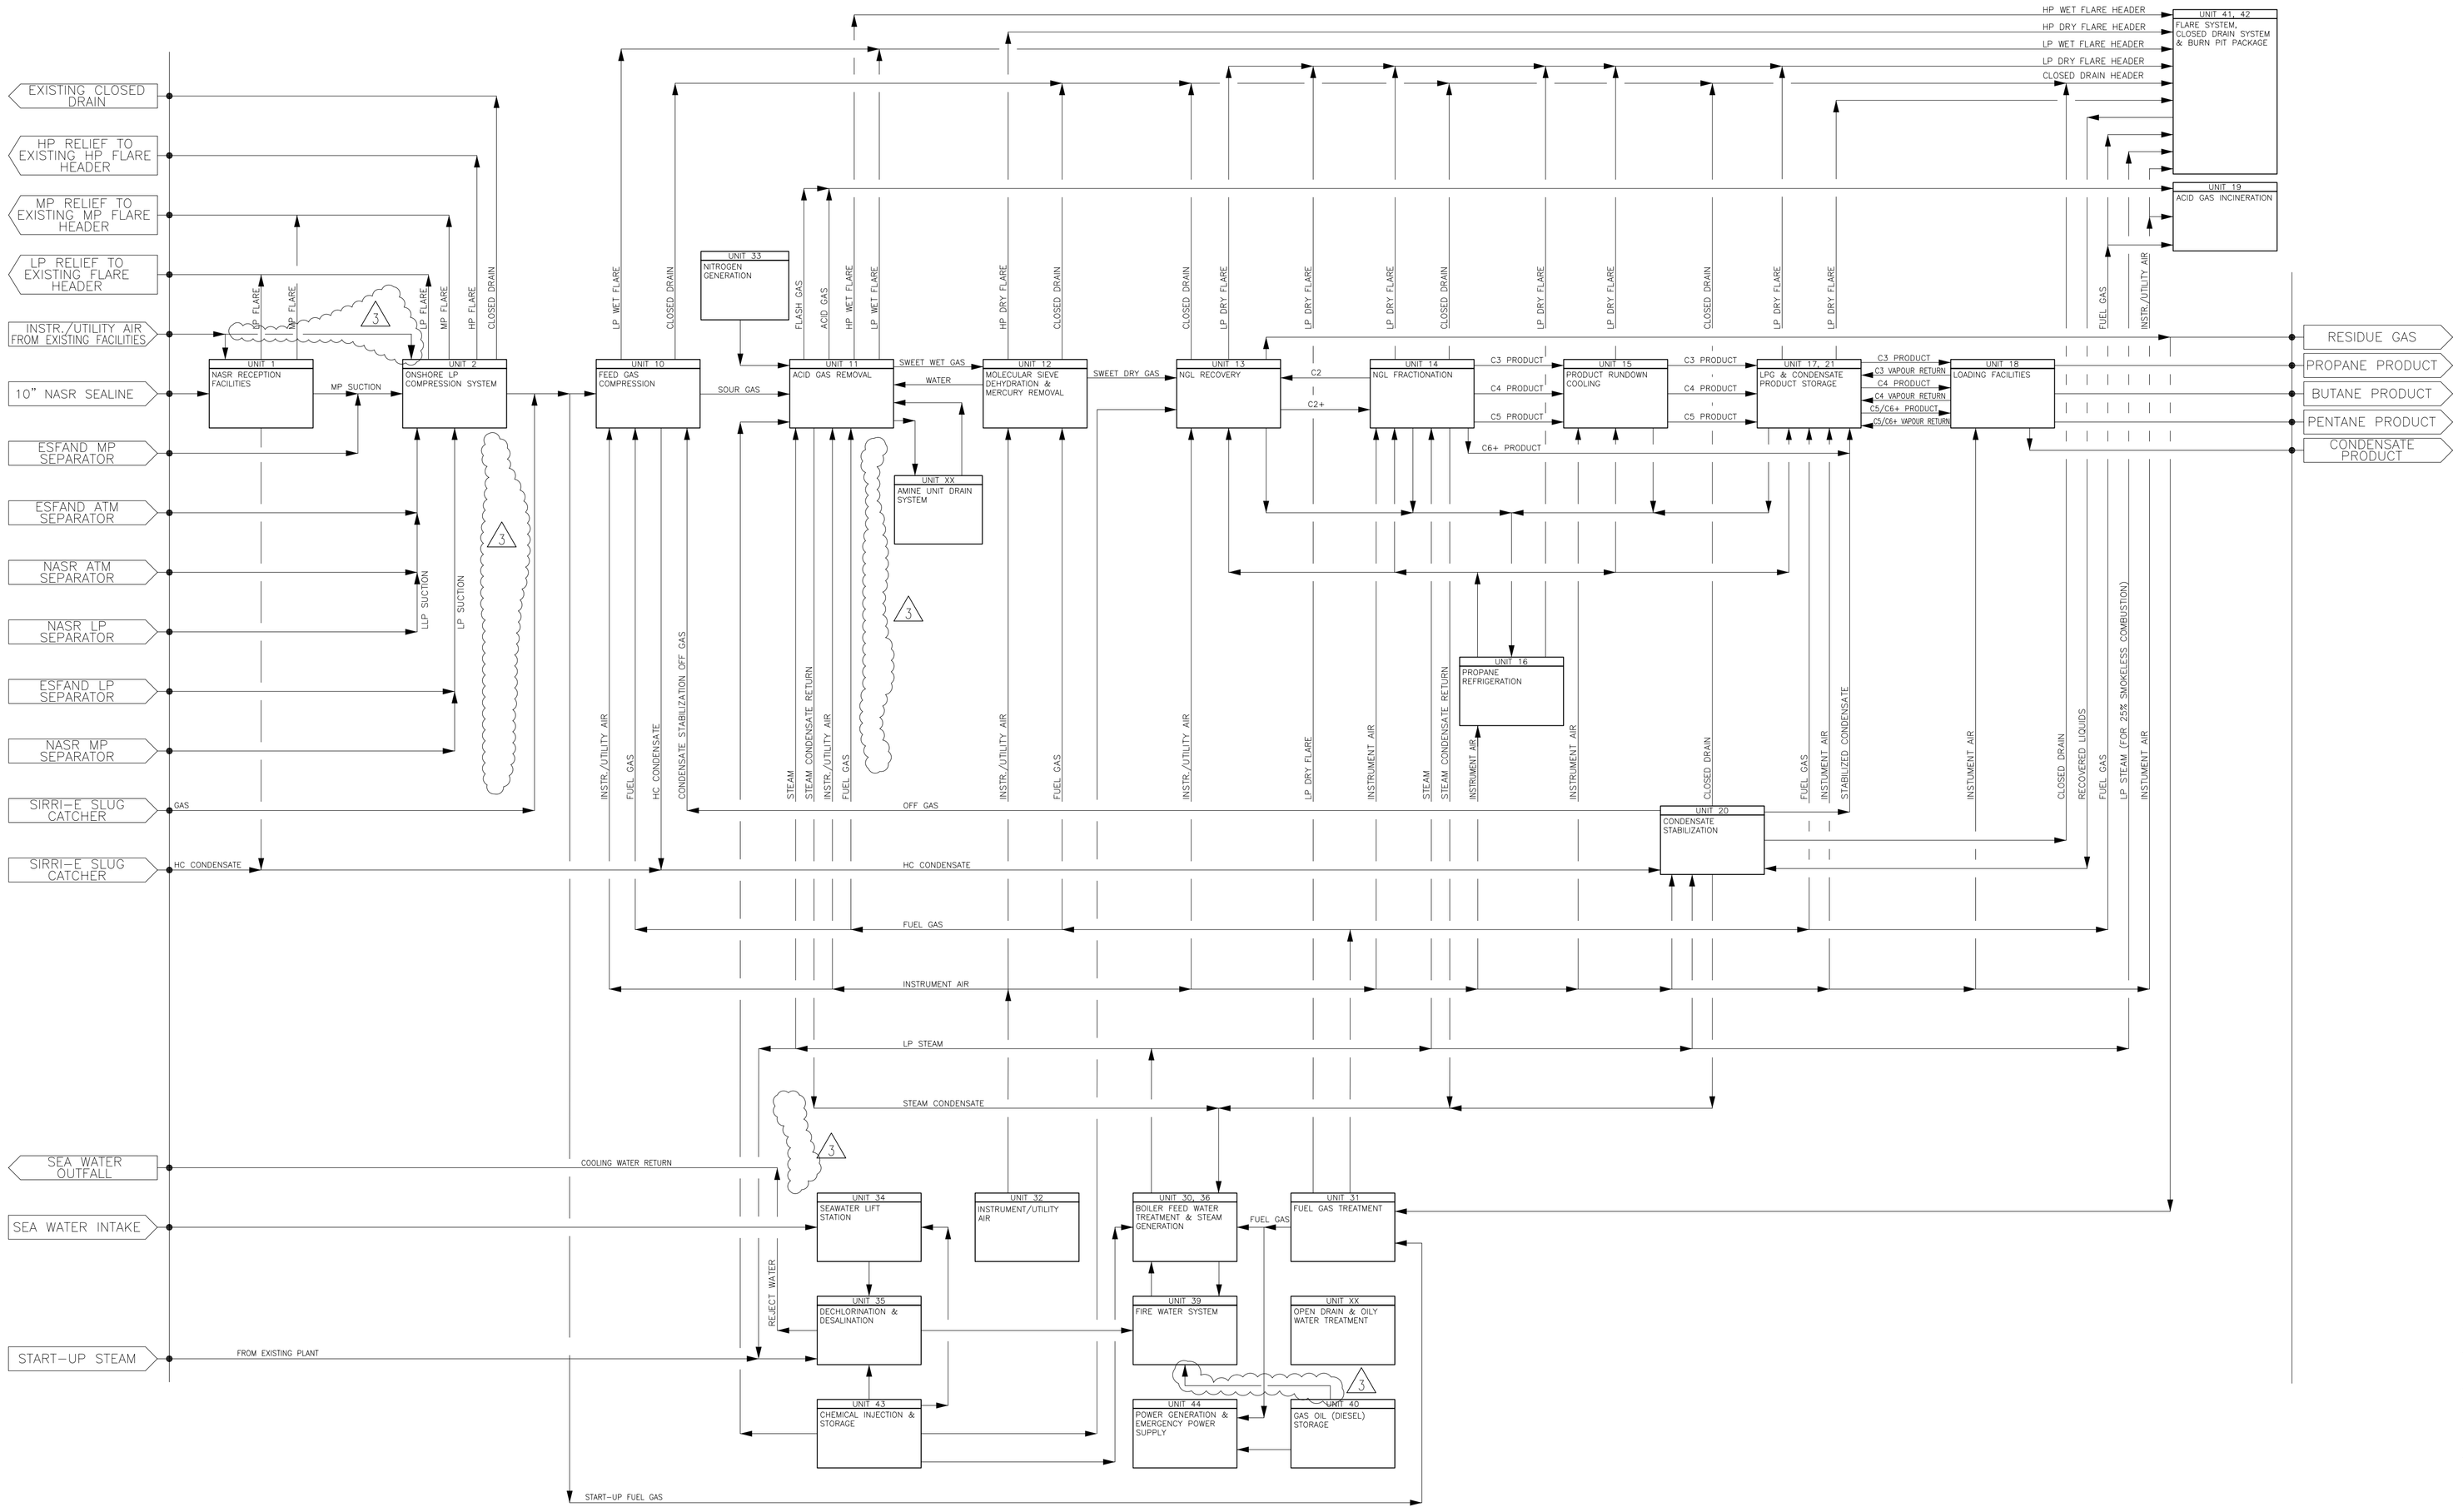

NOTES:

1. X
2. X
3. X
4. X
5. X

REV.	ISSUED DATE	DESCRIPTION	PREPAR. BY	CHECKED BY	APPD. BY	AUTH.
3	JAN 04/05	GENERAL REVISION	CG			
2	OCT 14/04	ISSUED FOR DESIGN	JNR			
1	AUG 10/04	REVISED PER CLIENT COMMENTS, BASIC DESIGN DOCUMENT	JNR			
A	JUL 23/04	ISSUED WITH PROPOSAL	JNR			

THIS DOCUMENT IS THE PROPERTY OF I.O.O.C. IT IS CONFIDENTIAL AND ALL RIGHTS RESERVED, NEITHER THE WHOLE NOR ANY PART OF THIS DOCUMENT MAY BE DISCLOSED TO ANY THIRD PARTY, REPRODUCED, STORED IN ANY RETRIEVAL SYSTEM OR TRANSMITTED IN ANY FORM OR BY ANY MEANS WITHOUT THE PRIOR WRITTEN CONSENT OF I.O.O.C.

OWNER: IRANIAN OFFSHORE OIL COMPANY
شرکت نفت فلات قاره

CONTRACTOR: OIL INDUSTRIES ENGINEERING AND CONSTRUCTION

SUB-CONTRACTOR: THERMO DESIGN ENGINEERING LTD.
OIL & GAS PRODUCTION EQUIPMENT
DESIGN * FABRICATION * INSTALLATION
EDMONTON, ALBERTA, CANADA

PROJECT NAME: SIRRI ISLAND GAS GATHERING & NGL RECOVERY

CONTRACT TITLE: EPC CONTRACT FOR RECEPTION FACILITIES NGL PLANT STORAGE AND EXPORT FACILITIES

DRAWING TITLE: PROCESS BLOCK FLOW DIAGRAM

DOCUMENT NUMBER:	SHEET	JOB CODE
SIRB-00-PR-BD-0001	–	SIR

SCALE:	PROJECT NUMBER:	CONTRACT NUMBER:	REVISION NUMBER
–	212	3223-82-3-FG	3

PRINTED: Jun 16, 2005 – 17:52:17 Dwg Name: P:\SIR\Engineering\Bond Book\12 Process\01 Block Diagram\SIRB-00-PR-BD-0001 Rev.3 Process Block Flow Diagram.dwg
UPDATED: Jan. 04, 2005 – 15:15:19 By: charan